
LEGEND:

- NEW KEYBRICK PERIMETER "KERB"
- 1m HIGH KEYBRICK WALL
- 400mm HIGH KEYBRICK WALL
- PRE-CAST KEY BRICKS LAID ON SIDE TO FORM SURFACE BED
- EXISTING CLEAR VIEW FENCE
- NEW FENCE PROVIDED & INSTALLED BY CONTRACTOR
- 150mm G5 COMPACTED TO 98% MOD AASHTO (3% CEMENT) OVER 150mm RIP & RECOMPACT IN-SITU TO 93% MOD AASHTO



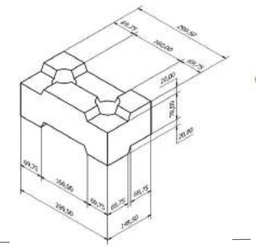

K1
FULL BRICK

APPROXIMATE WEIGHT 7,55 kg

Keybrick Info

ROADHOUSE ROAD

N

EXISTING DSW
REFUSE DUMP

EXISTING FENCE

EXISTING BERM/BANK

GRASS

POTENTIAL FUTURE PHASE 2
130 m²

EXISTING GATE

EXISTING BOOM

NEW GUARD HOUSE
3x3m SHIPPING
CONTAINER ON
KEYBRICK BASE

R 5 895

6 645

27 080

360° SOLAR CAMERA ON CCA TREATED
GUMPOLE @ MINIMUM 3.5m HIGH

R 5 900

5 270

6 025

EXISTING BRIDGE PIER

7 975

BASKET 01 PROCESSED PAPER
BASKET 02 PROCESSED CARDBOARD
BASKET 03 PROCESSED PLASTIC
BASKET 04 PROCESSED METALS
BASKET 05 PROCESSED ????
BASKET 06 PROCESSED ????
BASKET 07 PROCESSED ????
BASKET 08 PROCESSED ????

2 400 | 2 400 | 2 400 | 2 400 | 2 400 | 2 400 | 2 400 | 2 400 | 900

5 100 | 2 400 | 1 200 | 5 000

22 125

LINE OF BRIDGE OVER

360° CCTV CAMERA FIXED TO TOP OF CONTAINER
& CONNECTED TO EXISTING ELECTRICAL SUPPLY BOX

WASTE PROCESSING
AND COLLECTION

BAILING CONTAINER
WITH ELECTRICAL SUPPLY

NEW FENCE PROVIDED - TO BE INSTALLED BY CONTRACTOR

9 100

G5 CRUSHER AREA
930 m²

WASTE
DROFF-OFF

WASTE PAPER
WASTE CARDBOARD
WASTE PLASTIC
WASTE PLASTIC
WASTE METAL
WASTE METAL

190 | 3 000 | 190 | 3 000 | 190 | 3 000 |



Perspective 01



Perspective 02



Perspective 03




Perspective 04




Perspective 05



Perspective 06

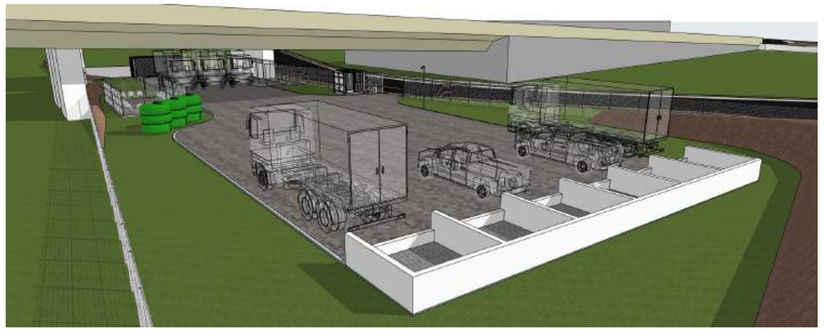

Perspective 07

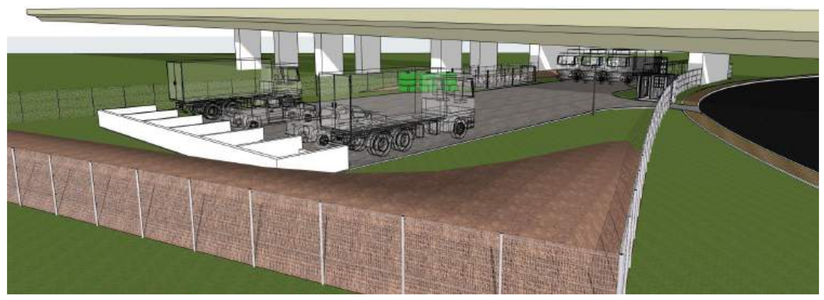


Perspective 08




Perspective 09



Perspective 10

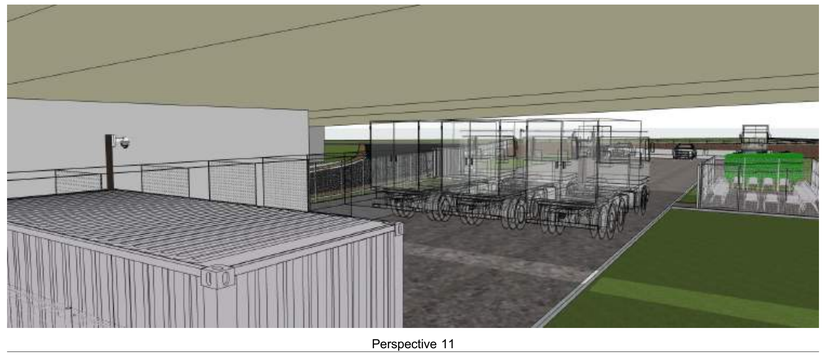

Perspective 11

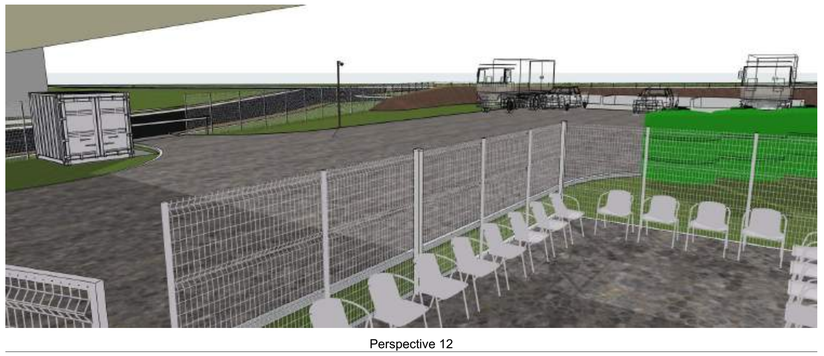

Perspective 12

PARABOLA
architectural designs
CELL: 082 226 4564
EMAIL: parabolaarchdesigns@gmail.com

Connaught Bridge Waste Facility - Roadhouse Road - Riverside
PTN 71 of ERF 226, ERF 230, ERF 232 & PTN 2 of ERF 233 of Farm Lot 0086 : DBN North
Proposed New Waste Processing Facility

PROJECT NO.: PAD25_10
DRAWING NO. : SK002 - REV 2 PERSPECTIVE VIEWS
DATE: Wednesday, 30 July 2025
SCALE: AS SHOWN
SHEET SIZE: A1